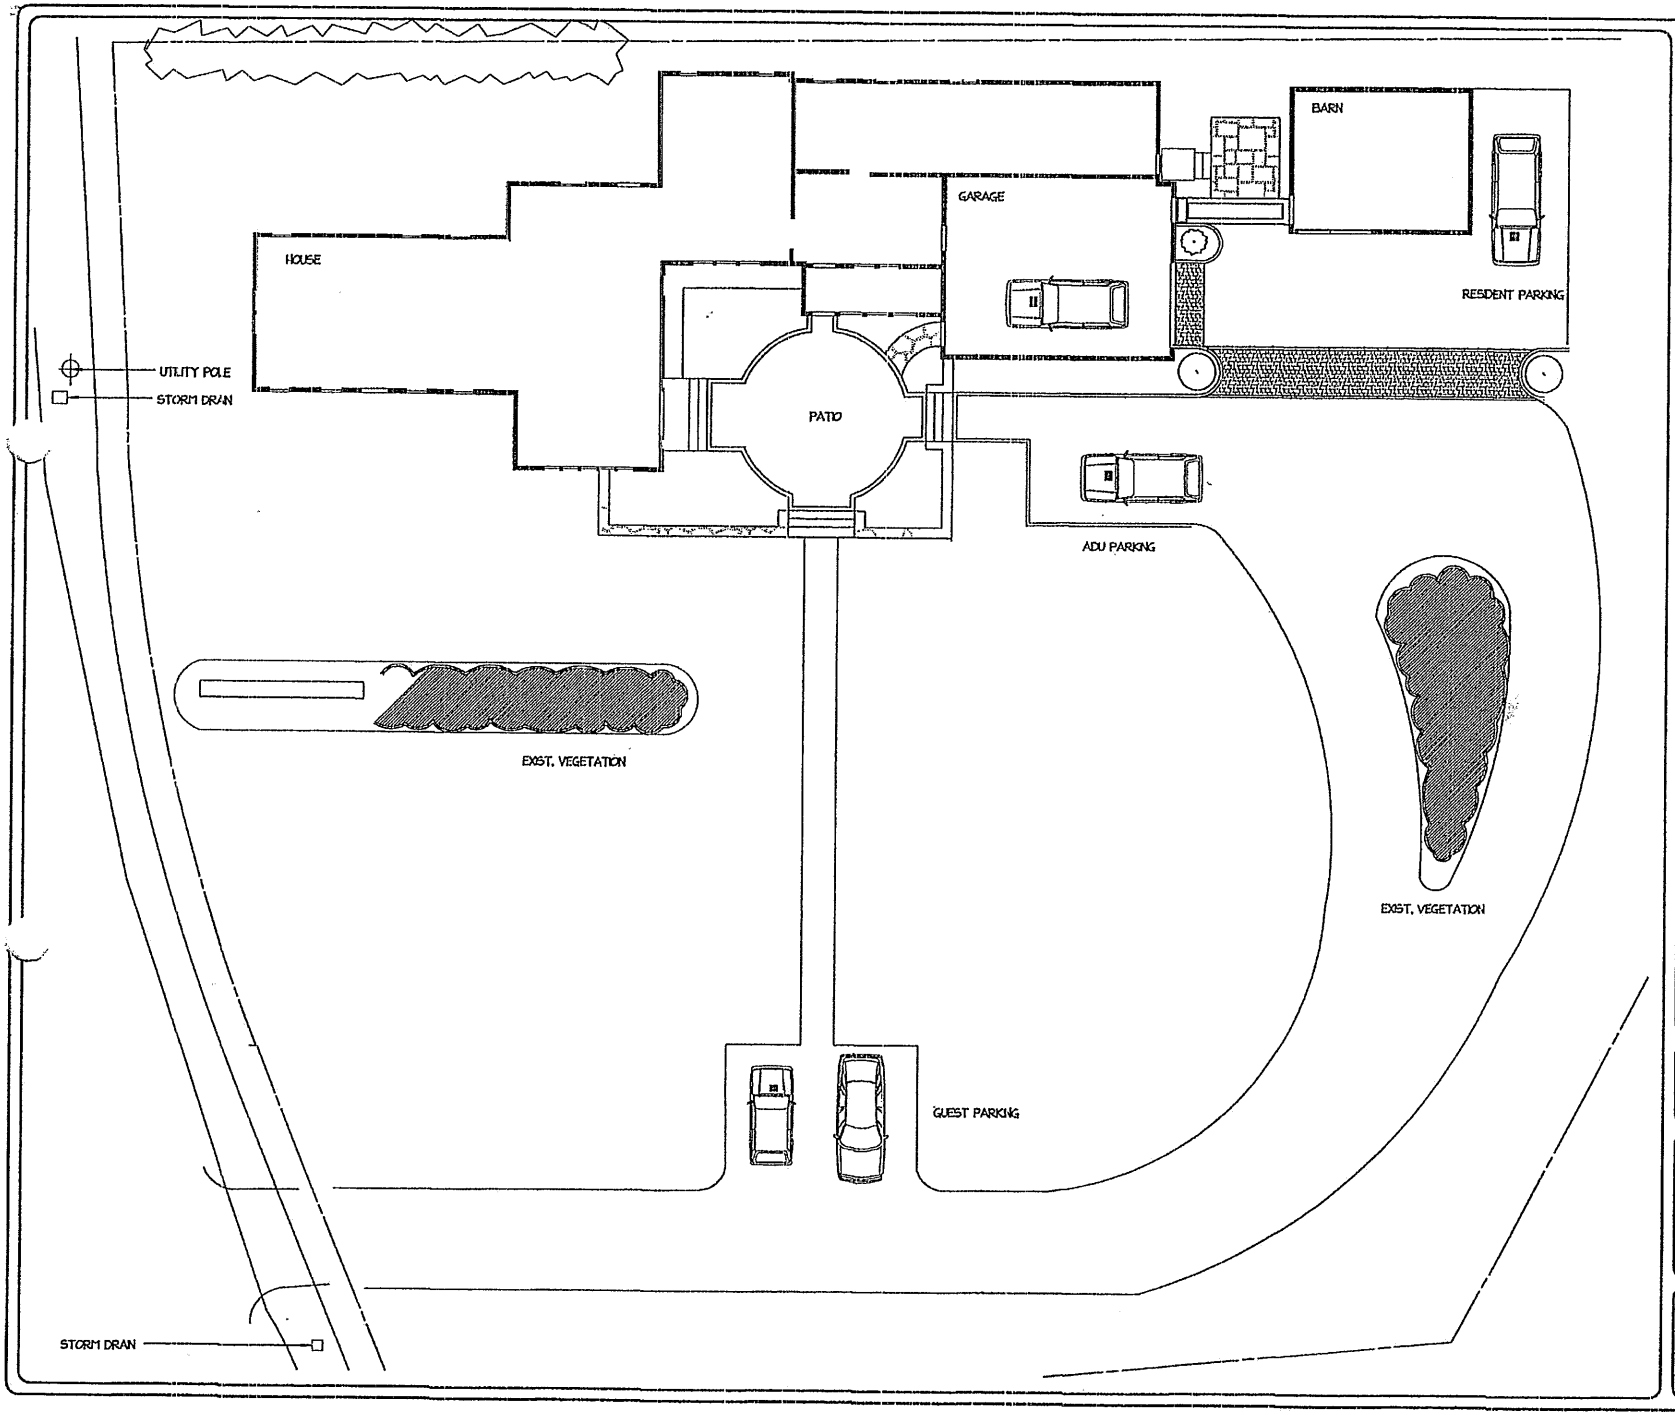

OLSON RESIDENCE
75 MILL ROAD
HAMPTON, NH

1	9/15/20	SITE PLAN

mo&ca
design/construction management
hampton,nh 03842
603 944 0035

0 5 10 20
SCALE IN FEET

1 of 3

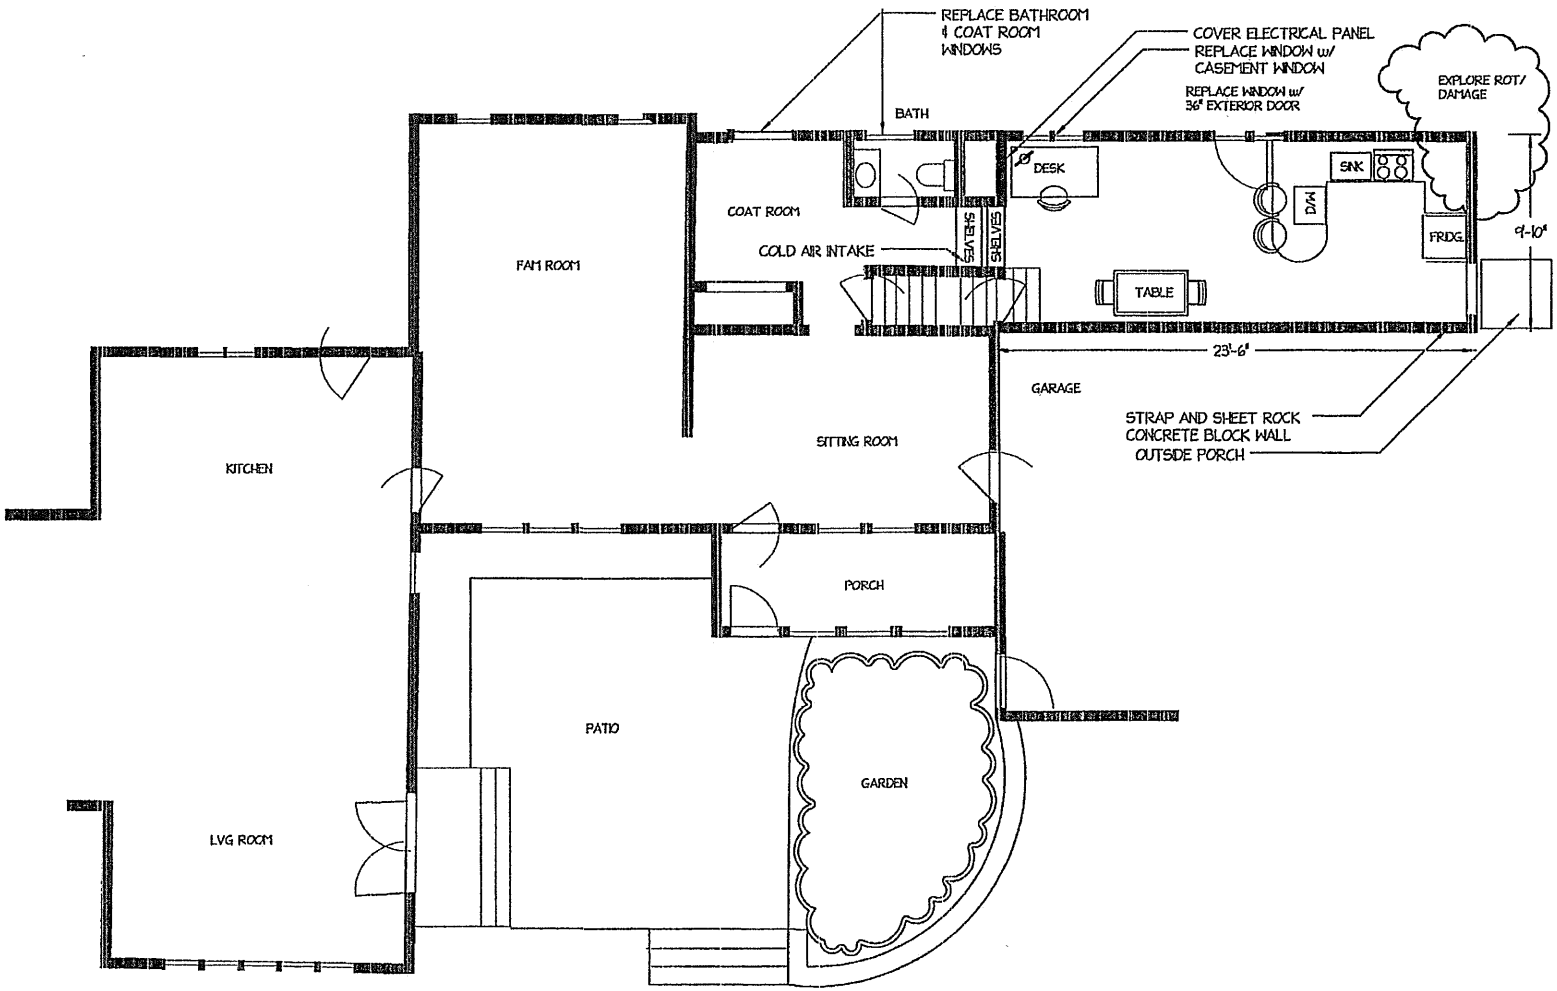

1 ST FLOOR

75 MILL ROAD
HAMPTON, NH

client:		
scale	date	revision
drawn by	checked by	drawing #

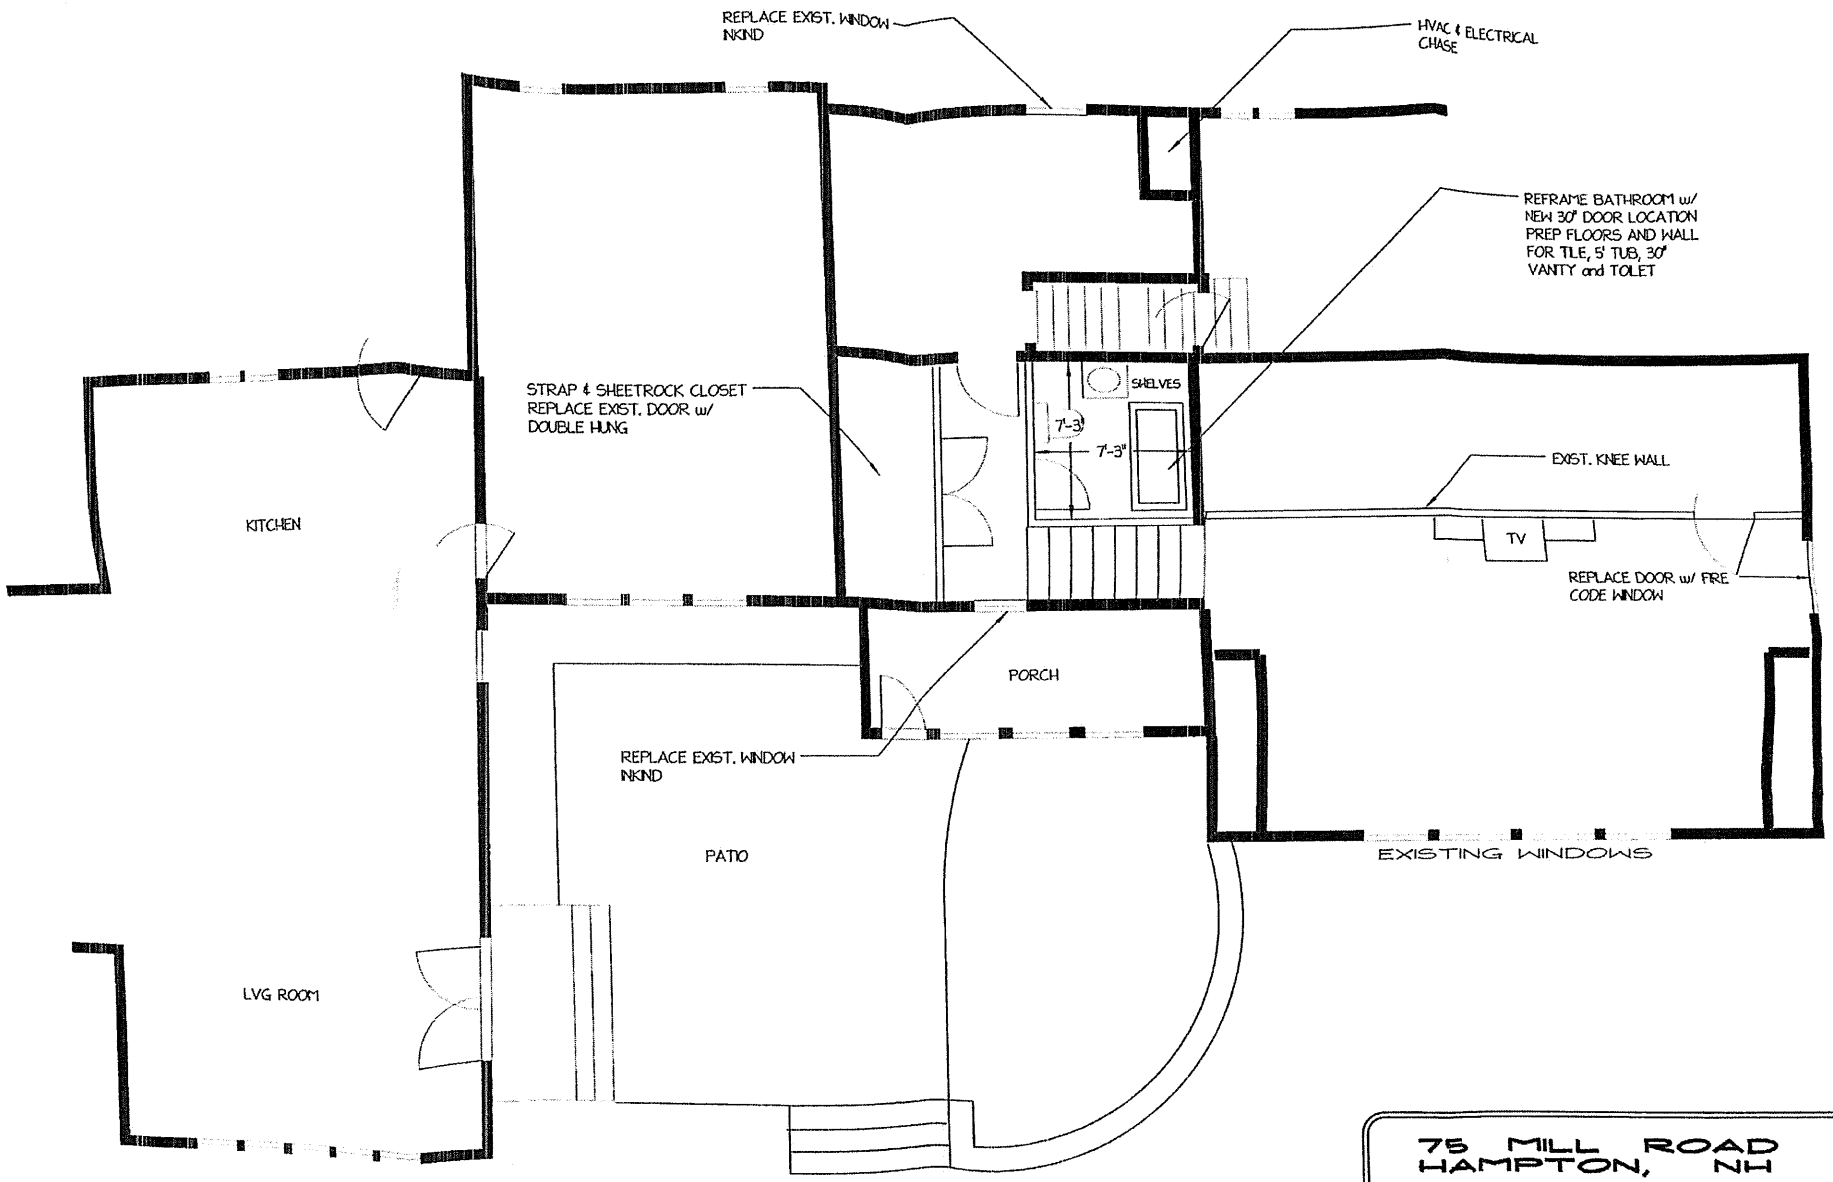

2ND FLOOR

75 MILL ROAD
HAMPTON, NH

client:		
scale 1/4" = 1 - 0"	date	revision
drawn by	checked by	drawing #